FireMaster Servery Standard wiring diagram

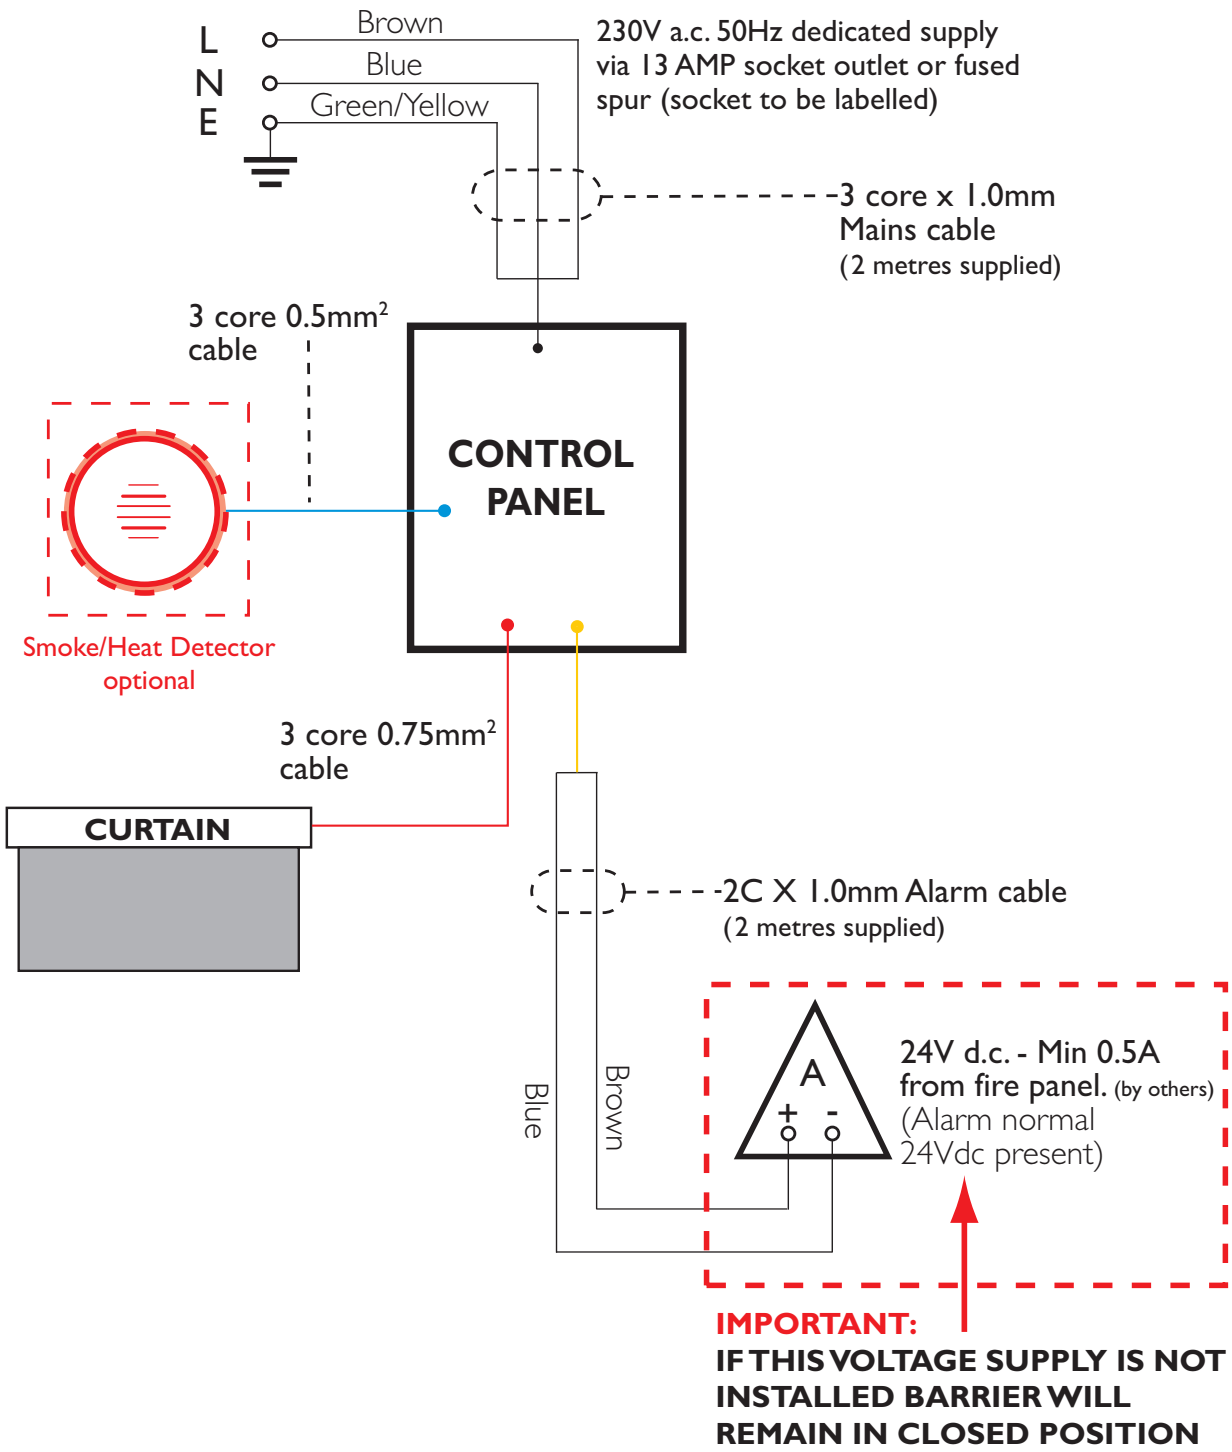

Coopers, Edward House, Penner Road, Havant, Hampshire PO9 1QZ UK Tel: +44(0) 23 9245 4405 Fax: +44(0) 23 9249 2732 Email: info@coopers-uk.com web: www.coopers-uk.com

Coopers policy is one of continuous development and we reserve the right to modify, add or delete specifications and/or products without prior notice.